NOTES THIS SHEET

1. PROVIDE HOT WATER PIPING, INSULATION, HANGERS, AND SUPPORTS COMPLETE.
2. PROVIDE DDC TEMPERATURE SENSOR AND CONTROL WIRING COMPLETE. MOUNT 48" AFF
3. SEE SHUTOFF BOX DETAIL FOR PIPING CONNECTION.
4. BALANCE TO GPM INDICATED ON VAV SCHEDULE.
5. PROVIDE WALL MOUNTED THERMOSTAT AND CONTROL WIRING COMPLETE. MOUNT APPROX. 48" AFF.
6. RELOCATED STORED THERMOSTAT. MOUNT APPROX. 48" AFF. PROVIDE ADDITIONAL CONTROL WIRING AS REQUIRED.
7. BALANCE TO FLOW INDICATED.

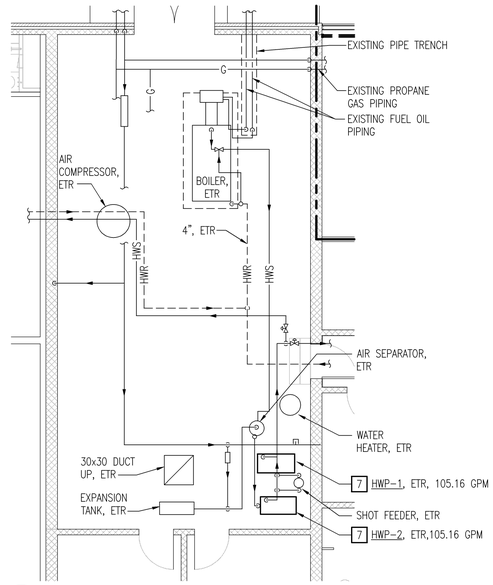

ENLARGED FLOOR PLAN - DUCTWORK
SCALE: 3/16" = 1'-0"

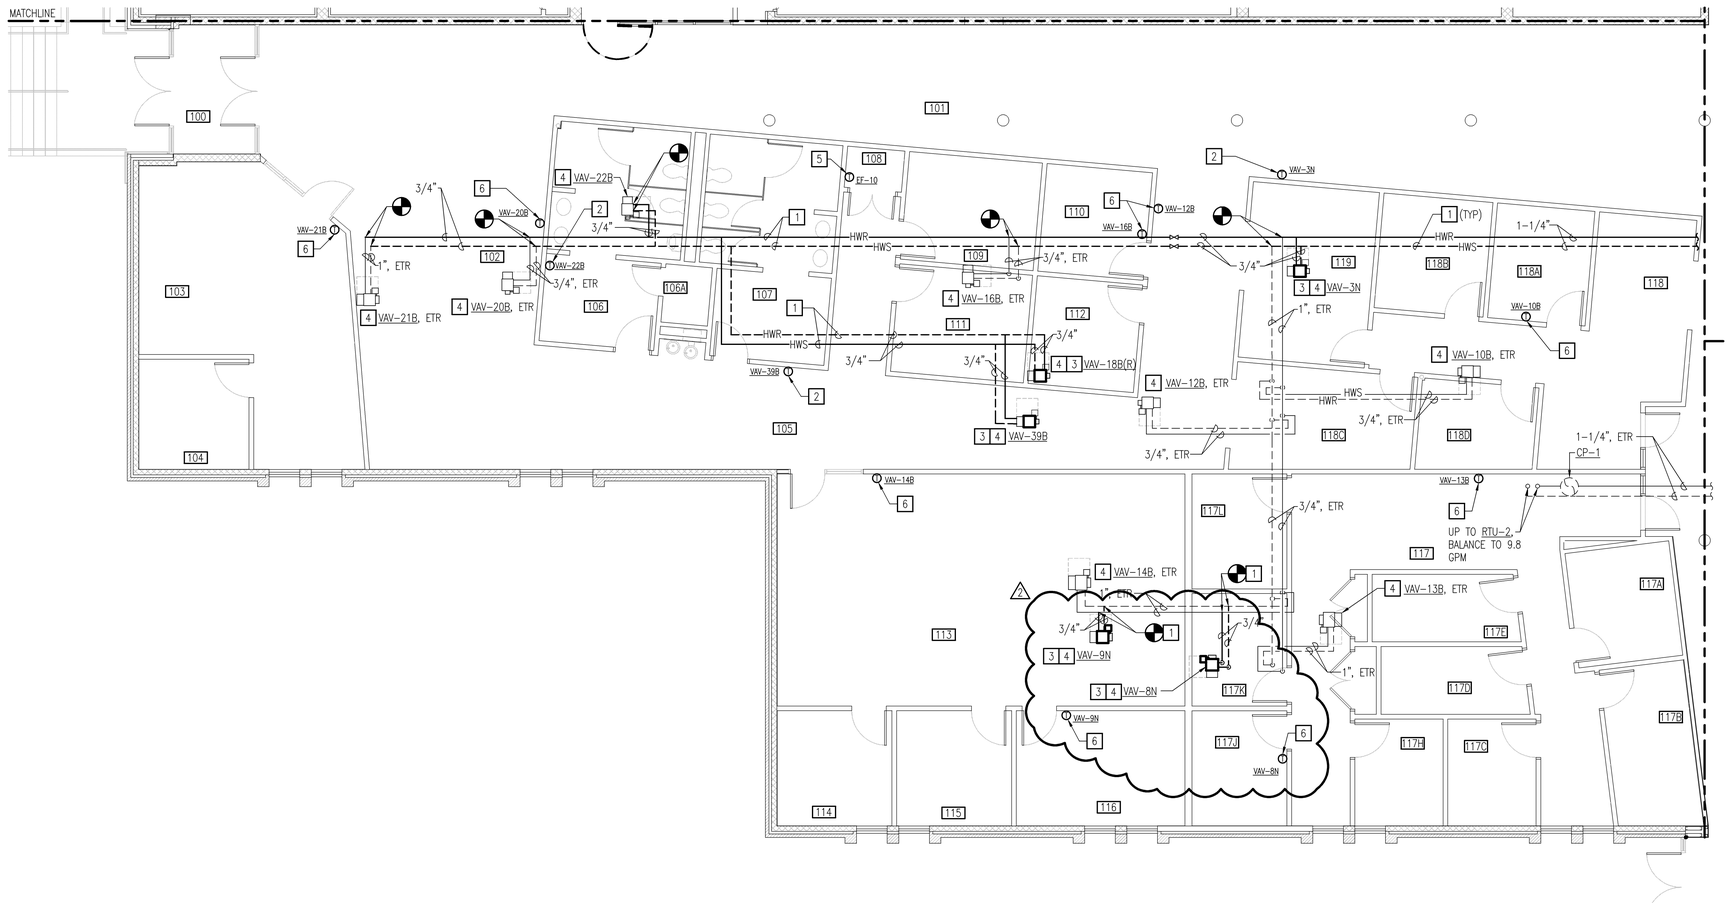

NEW WORK FLOOR PLAN - MECHANICAL PIPING
SCALE: 3/16" = 1'-0"

SECTION 3 ROOM SCHEDULE

100	VESTIBULE
101	CORRIDOR
102	RECEPTION
103	ADMISSIONS
104	OFFICE
105	CORRIDOR
106	MENS
106A	JANITOR
107	WOMENS
108	CLOSET
109	OFFICE
110	OFFICE
111	OFFICE
112	OFFICE
113	OPEN OFFICE
114	OFFICE
115	OFFICE
116	OFFICE
117	OPEN OFFICE
117A	HUDDLE
118	OFFICE
118A	OFFICE
118B	OFFICE
118C	PURCHASING
118D	STORAGE
119	CASHIER
120	CORRIDOR

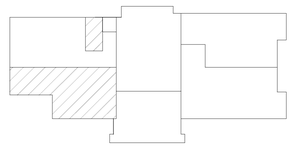

KEYPLAN
NO SCALE

GRAPHIC SCALES
3/16" = 1'-0" 0' 5' 10' 20'

nbj ARCHITECTURE
A Professional Limited Company
GROVE PARK SQUARE
11537-B NUCKOLS ROAD
Richmond, Virginia 23059
(804) 273-9811 fax: (804) 273-9843

RAPPAHANNOCK COMMUNITY COLLEGE
CAMPUS RENOVATIONS
WARSAW + GLENNS, VIRGINIA
PC: 260-17712

WARSAW CAMPUS
NEW WORK FLOOR PLANS - MECHANICAL PIPING

Date: MARCH 3, 2010

REVISIONS

NO.	DATE
1	FEBRUARY 9, 2010
2	MARCH 3, 2010

PACE COLLABORATIVE MECHANICAL ELECTRICAL ENGINEERS VIRGINIA BEACH, VA • 757-490-7223

COMMONWEALTH OF VIRGINIA
JOHN M. NEWELL
Lic. No. 035329
PROFESSIONAL ENGINEER

Sheet
M2.2W

File Number
XX